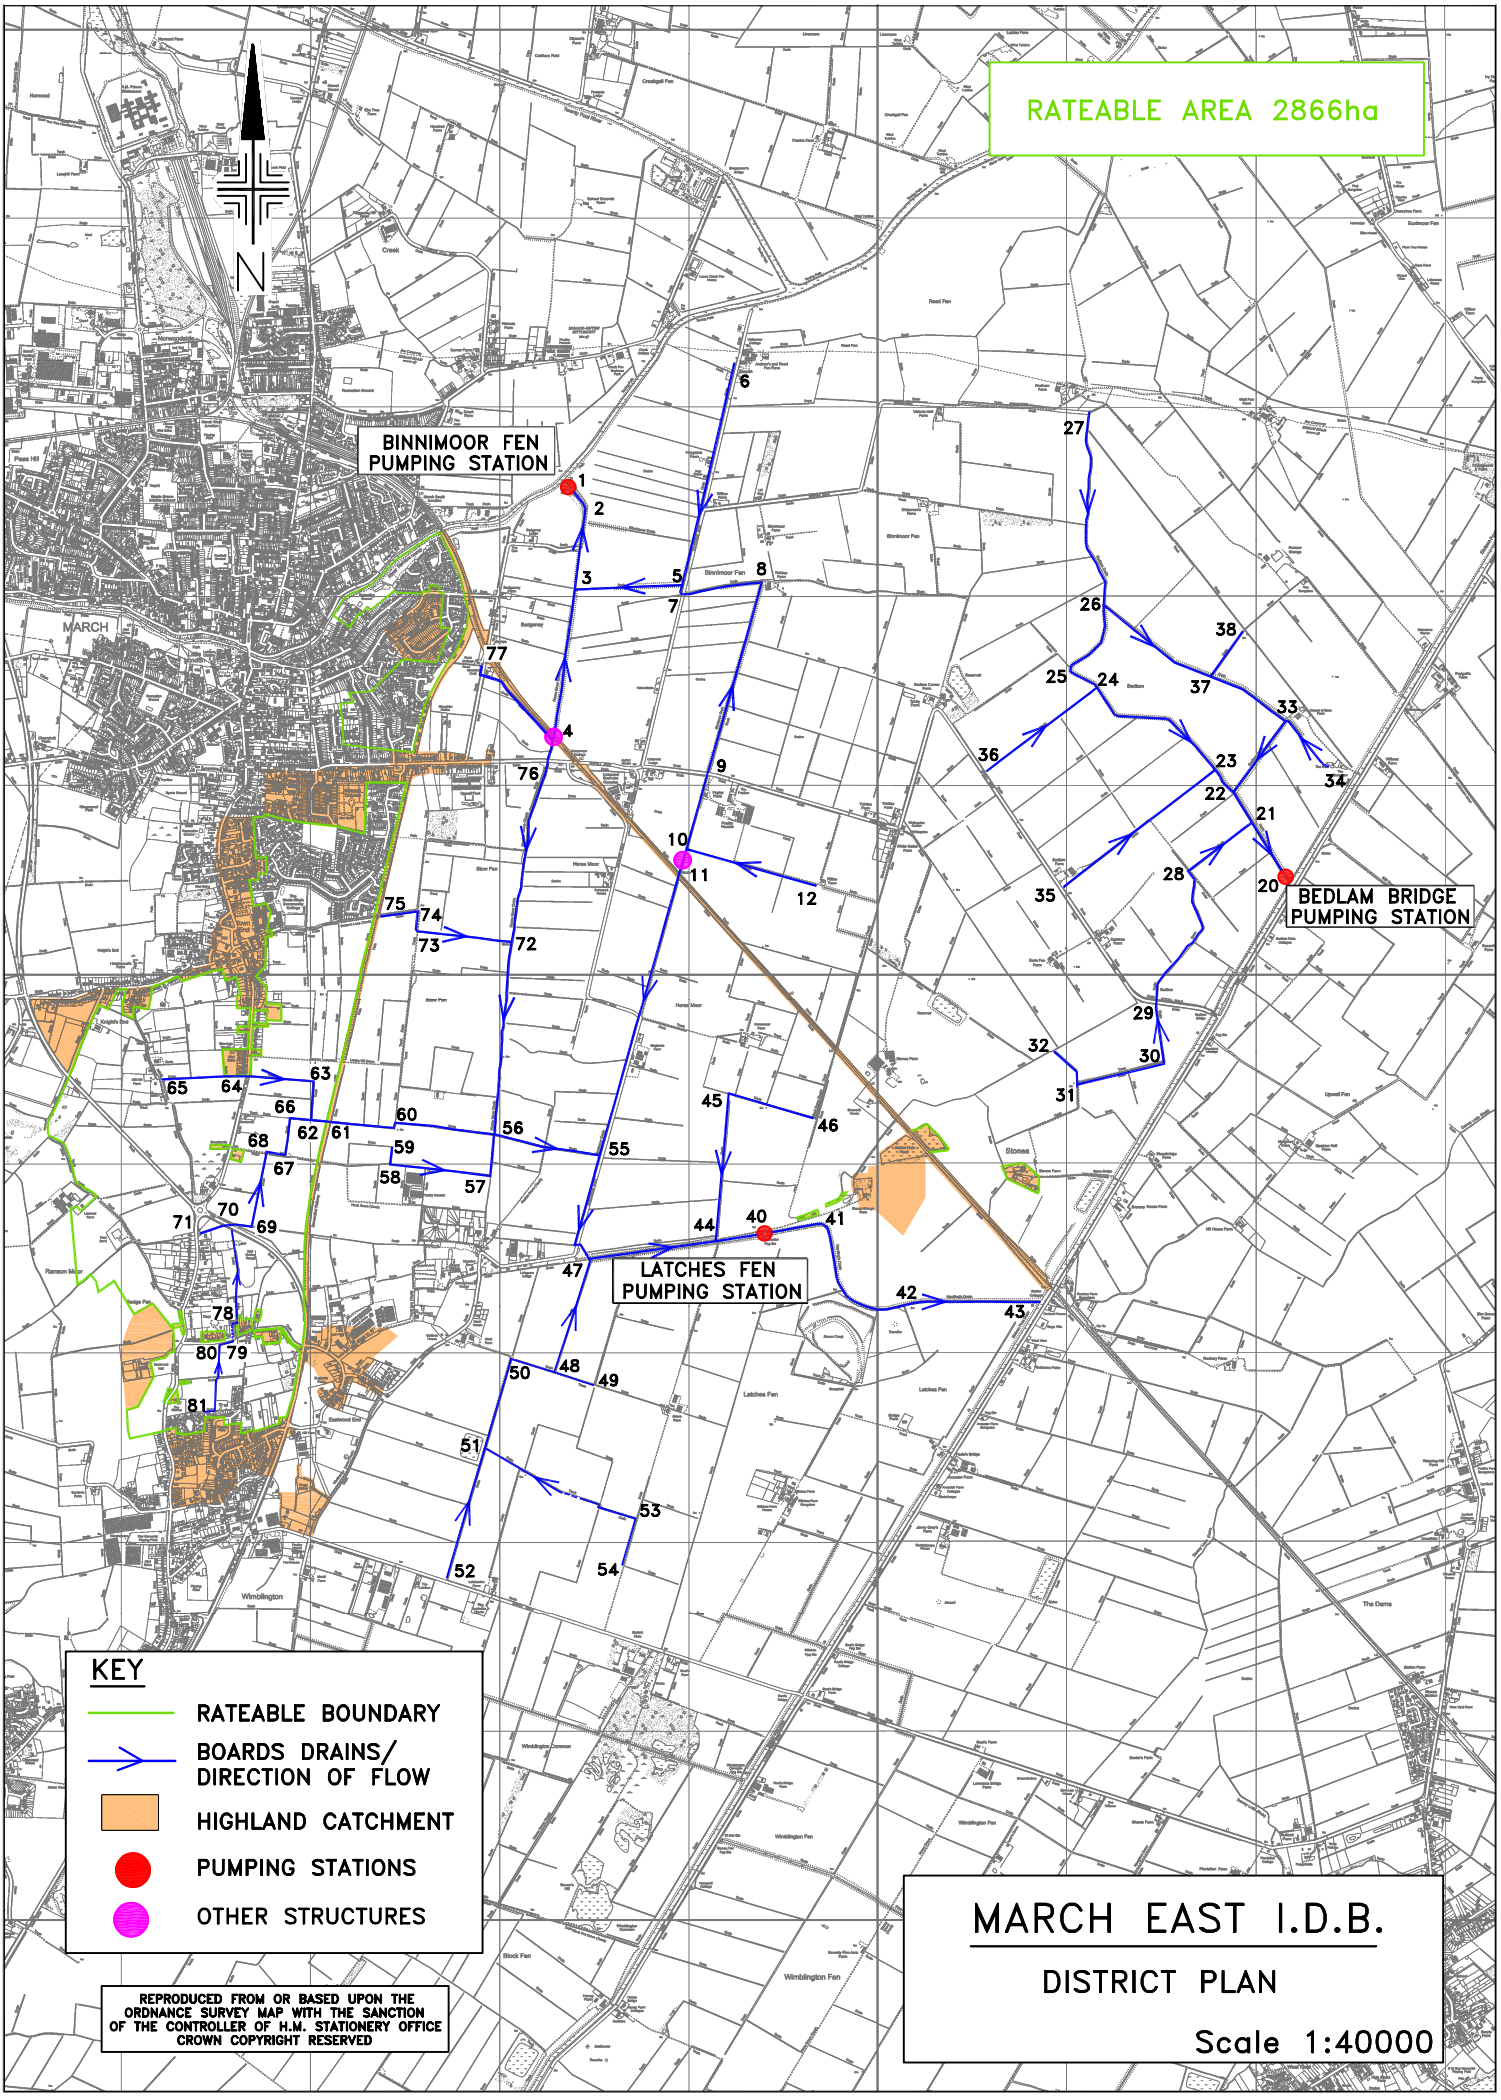
RATEABLE AREA 2866ha
BINNIMOOR FEN PUMPING STATION
BEDLAM BRIDGE PUMPING STATION
LATCHES FEN PUMPING STATION
MARCH
N
KEY
RATEABLE BOUNDARY
BOARDS DRAINS/ DIRECTION OF FLOW
HIGHLAND CATCHMENT
PUMPING STATIONS
OTHER STRUCTURES
REPRODUCED FROM OR BASED UPON THE ORDNANCE SURVEY MAP WITH THE SANCTION OF THE CONTROLLER OF H.M. STATIONERY OFFICE CROWN COPYRIGHT RESERVED
MARCH EAST I.D.B.
DISTRICT PLAN
Scale 1:40000