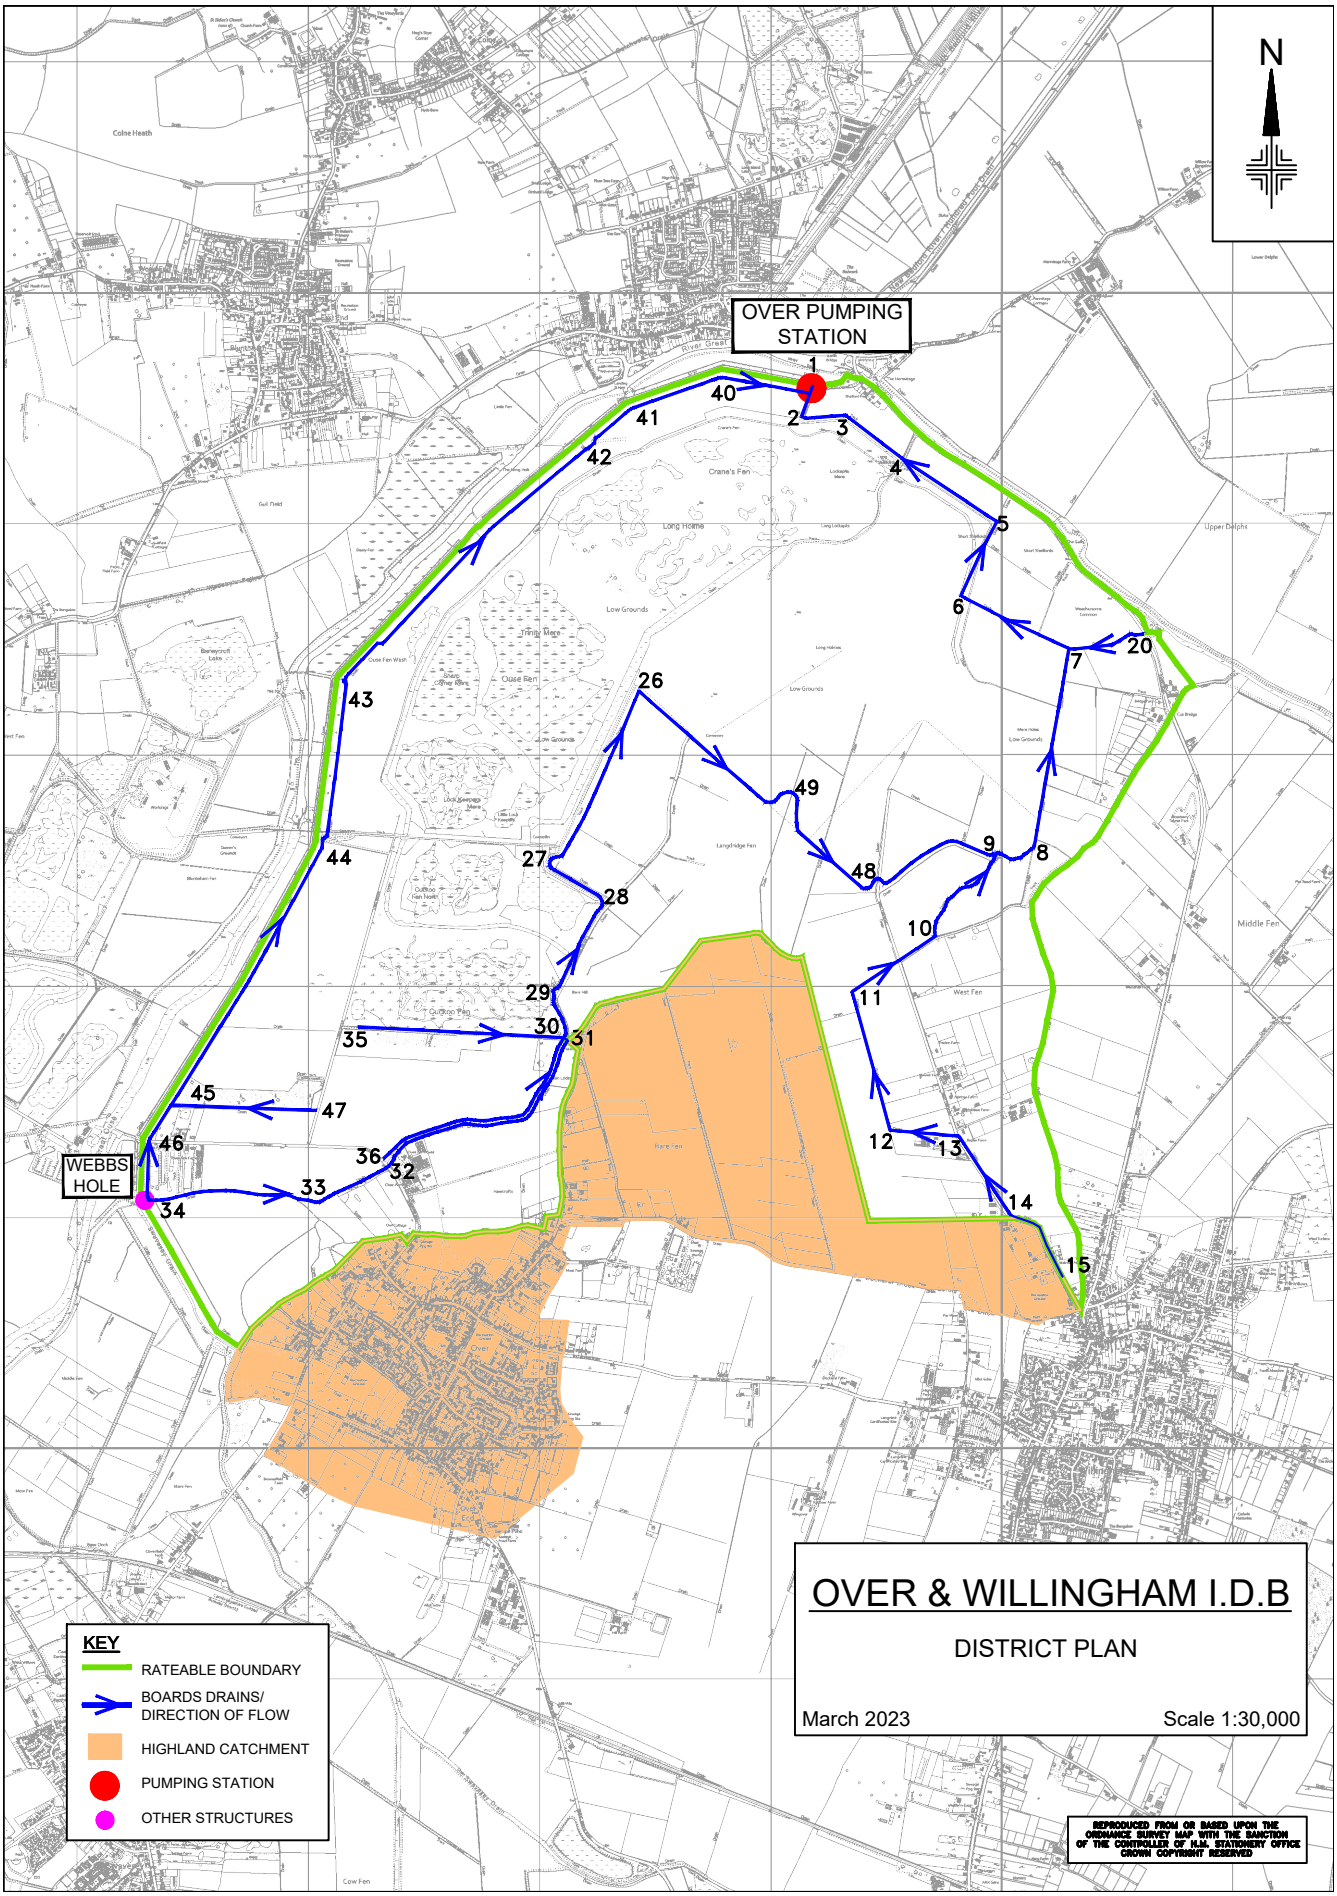
N
OVER PUMPING STATION
WEBBS HOLE
1
2
3
4
5
6
7
8
9
10
11
12
13
14
15
20
26
27
28
29
30
31
32
33
34
35
36
40
41
42
43
44
45
46
47
48
49
OVER & WILLINGHAM I.D.B
DISTRICT PLAN
March 2023
Scale 1:30,000
KEY
RATEABLE BOUNDARY
BOARDS DRAINS/ DIRECTION OF FLOW
HIGHLAND CATCHMENT
PUMPING STATION
OTHER STRUCTURES
REPRODUCED FROM OR BASED UPON THE ORDNANCE SURVEY MAP WITH THE SANCTION OF THE CONTROLLER OF H.M. STATIONERY OFFICE CROWN COPYRIGHT RESERVED